SITE PLAN

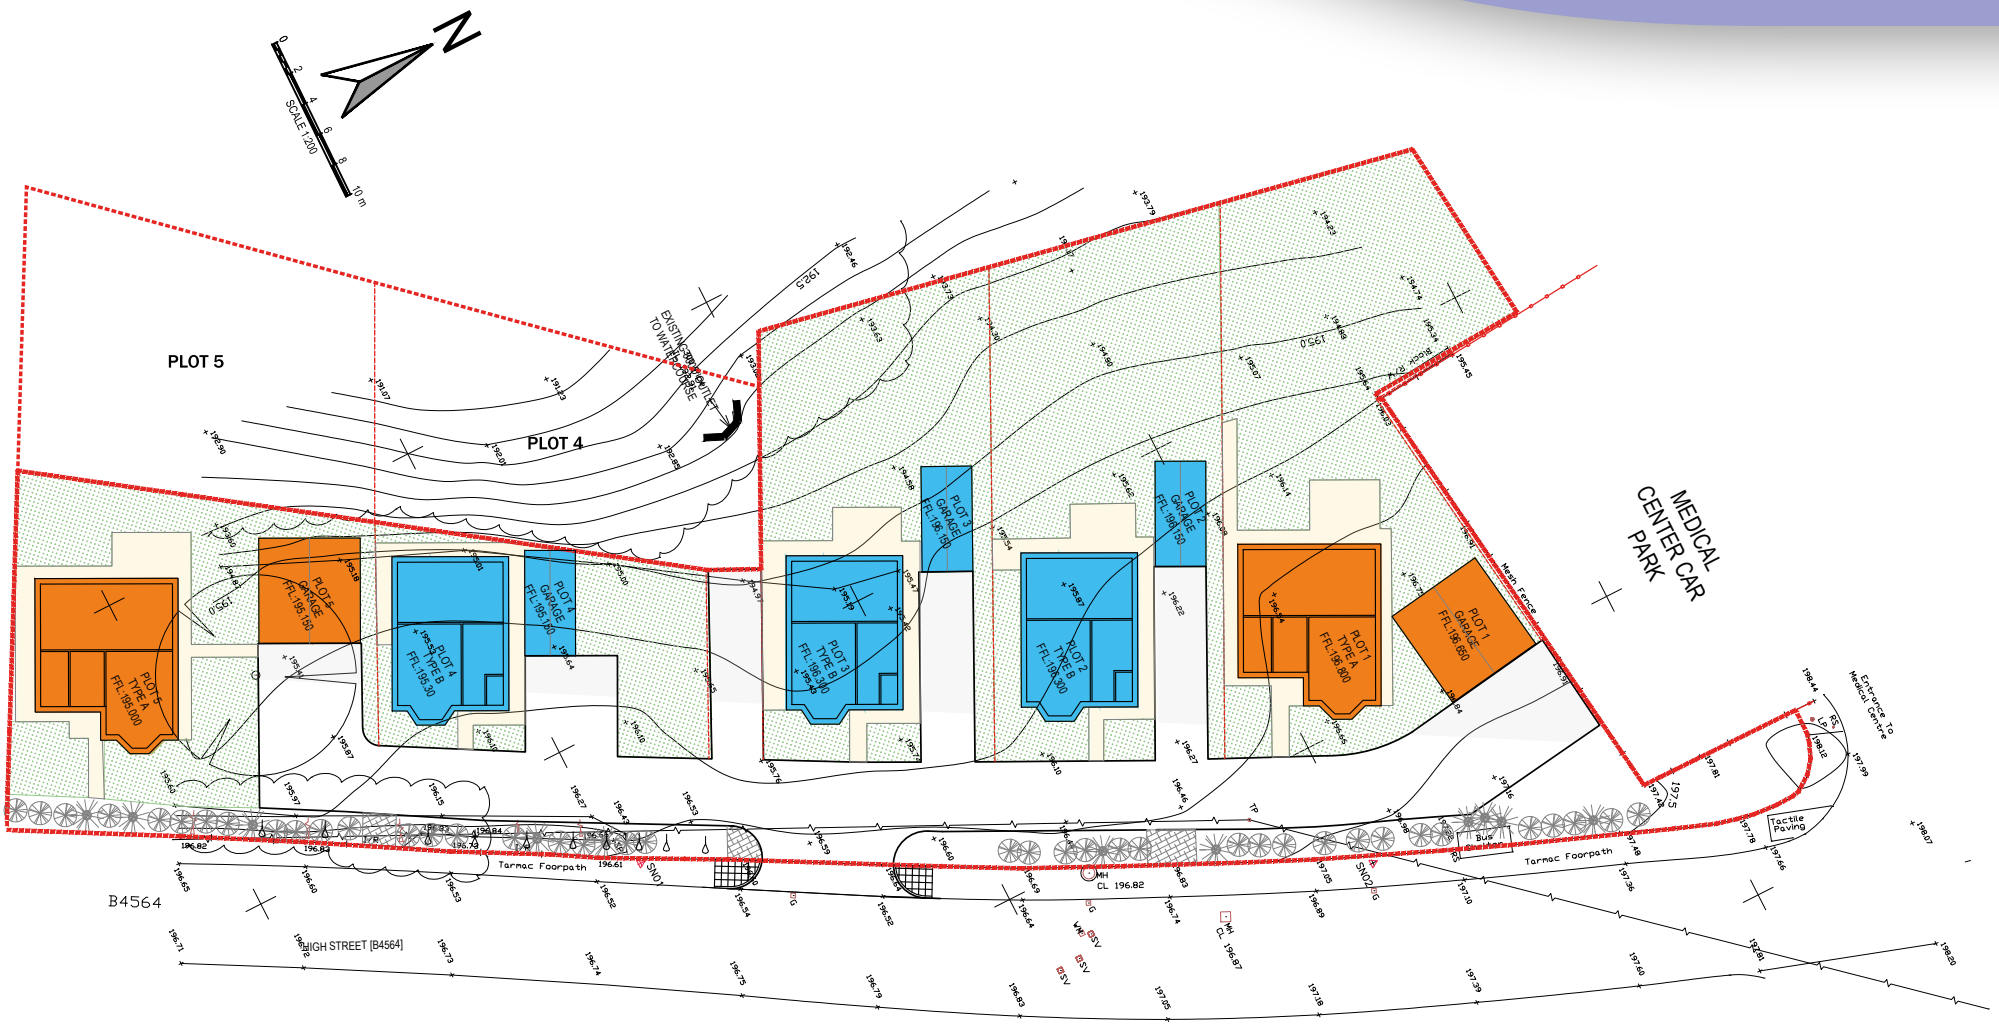

MANNING Construction LIMITED
A Subsidiary of Bridgend Plant Ltd.